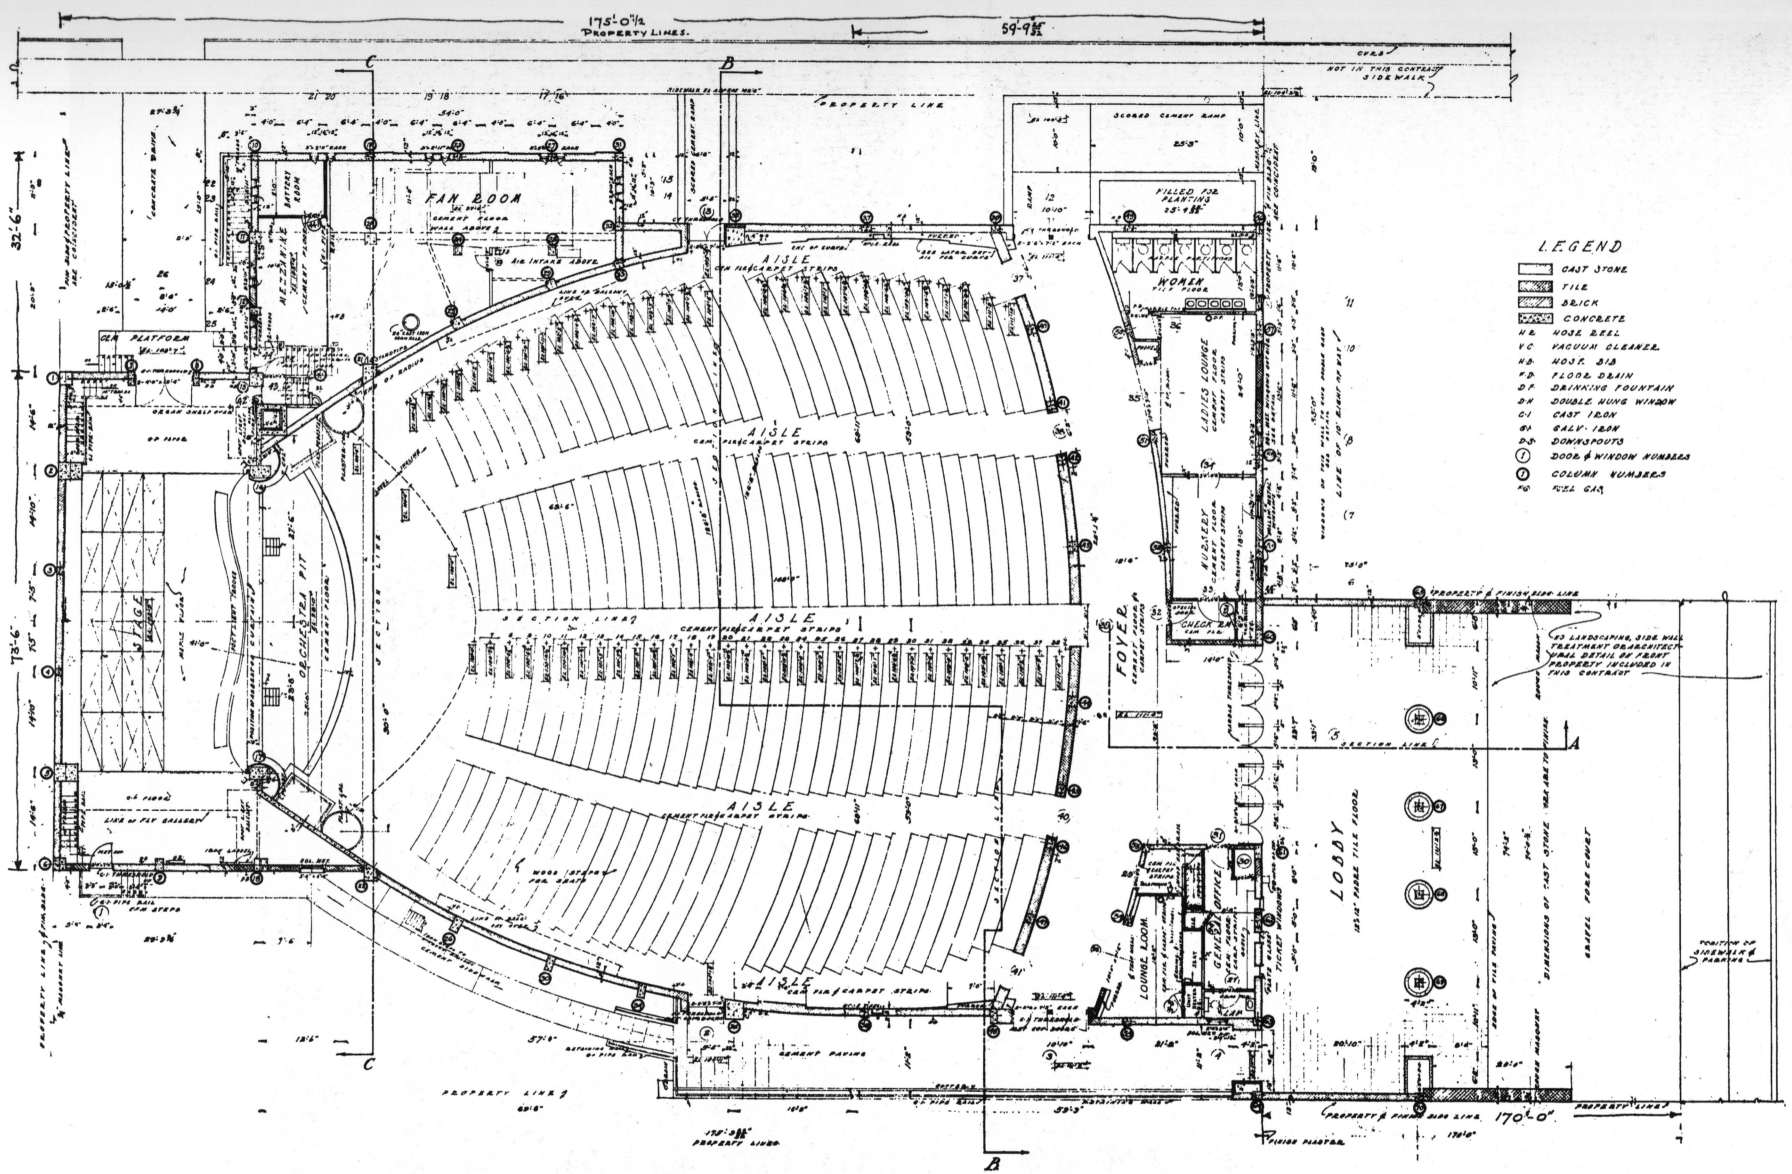


PARQUET FLOOR PLAN

SCALE ⅛" = 1'-0"

# GRAUMAN'S EGYPTIAN THEATRE, HOLLYWOOD, CAL.

MEYER & HOLLER, ARCHITECTS.